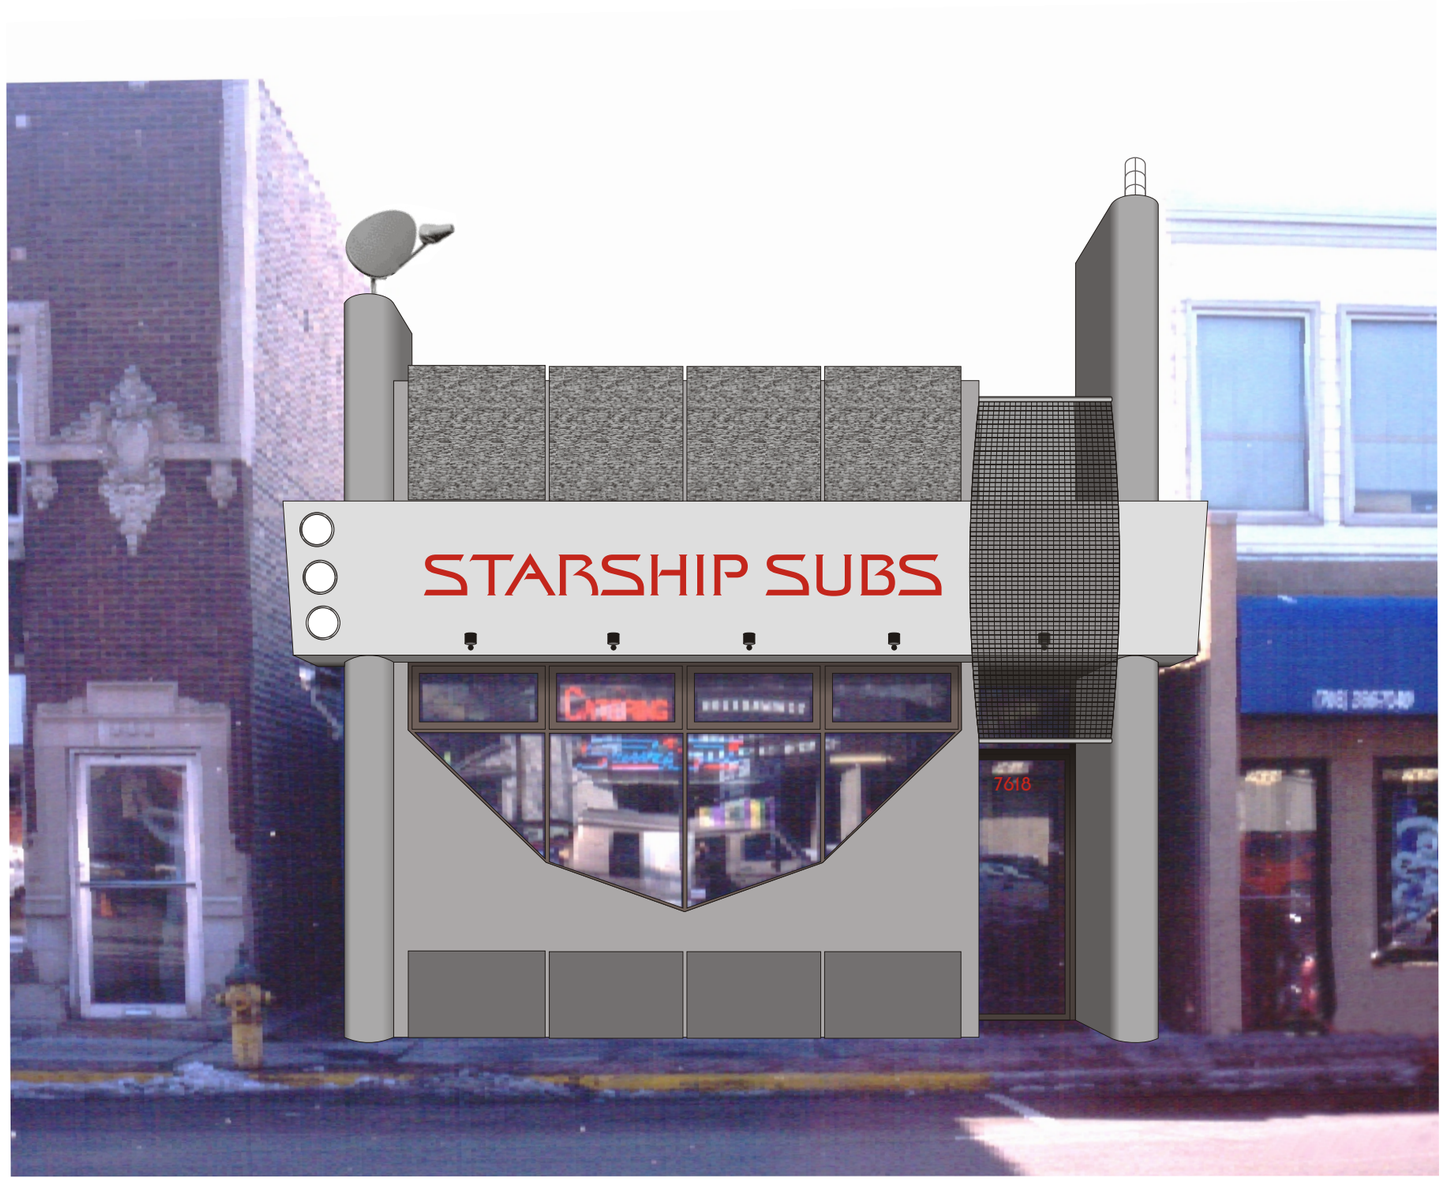

PROPOSED DESIGN

EXISTING CONDITION

PAINT COLORS:

NOT FOR COLOR MATCH

BASE:
30% COOL GREY

NOT FOR COLOR MATCH

TRIM:
10% COOL GREY

NOT FOR COLOR MATCH

BULKHEAD PANELS:
60% COOL GREY

NOTE: The Illinois MAIN STREET Program, through the Illinois Historic Preservation Agency, has provided this free design assistance to qualified property/business owners in the officially designated MAIN STREET project areas. The rendering on this sheet is a conceptual view of the facade renovation based on information supplied to the staff architects. Should obscured architectural details or problems be revealed during the work, the local project manager and/or the staff architects should be consulted.

ILLINOIS MAIN STREET
ILLINOIS HISTORIC PRESERVATION AGENCY
500 East Madison Street Springfield, Illinois 62701 217.782.4836
DEPARTMENT OF COMMERCE AND COMMUNITY AFFAIRS

STARSHIP SUBS
7618 Madison Street, Forest Park

ELEVATION
Not to Scale

Drawn By	Project Number
AMR	2001020
Date	Sheet / Of
10/01	1 / 3

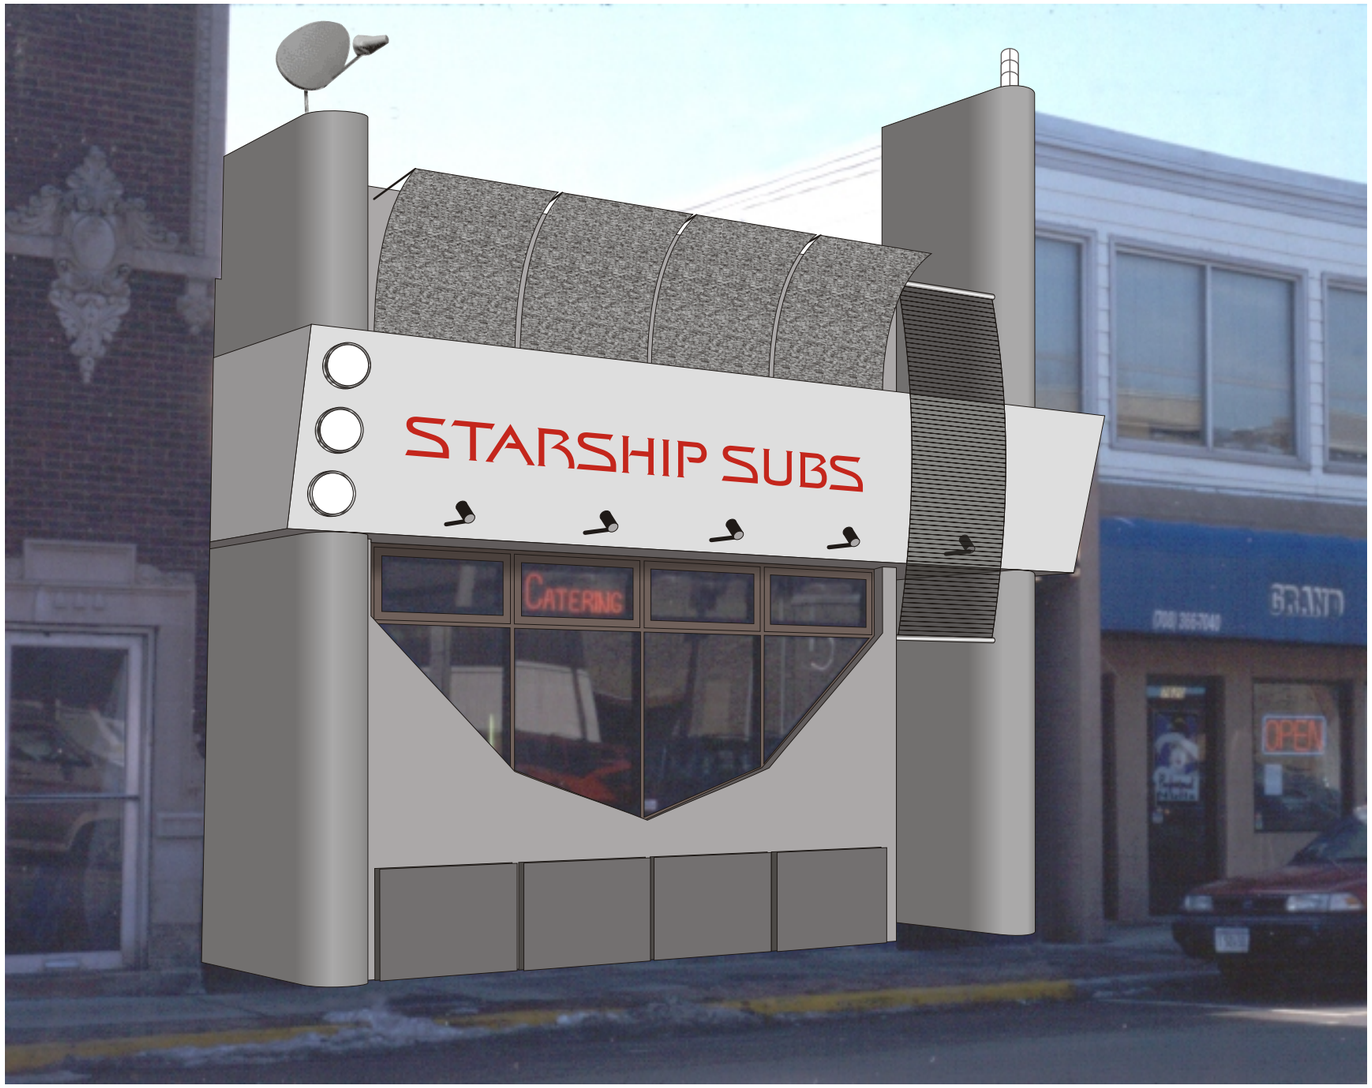

PROPOSED DESIGN

EXISTING CONDITION

NOTE: The Illinois MAIN STREET Program, through the Illinois Historic Preservation Agency, has provided this free design assistance to qualified property/business owners in the officially designated MAIN STREET project areas. The rendering on this sheet is a conceptual view of the facade renovation based on information supplied to the staff architects. Should obscured architectural details or problems be revealed during the work, the local project manager and/or the staff architects should be consulted.

ILLINOIS MAIN STREET
ILLINOIS HISTORIC PRESERVATION AGENCY
500 East Madison Street Springfield, Illinois 62701 217.782.4836
DEPARTMENT OF COMMERCE AND COMMUNITY AFFAIRS

STARSHIP SUBS

7618 Madison Street, Forest Park

PERSPECTIVE

Not to Scale

Drawn By	Project Number
AMR	2001020
Date	Sheet / Of
10/01	2 / 3

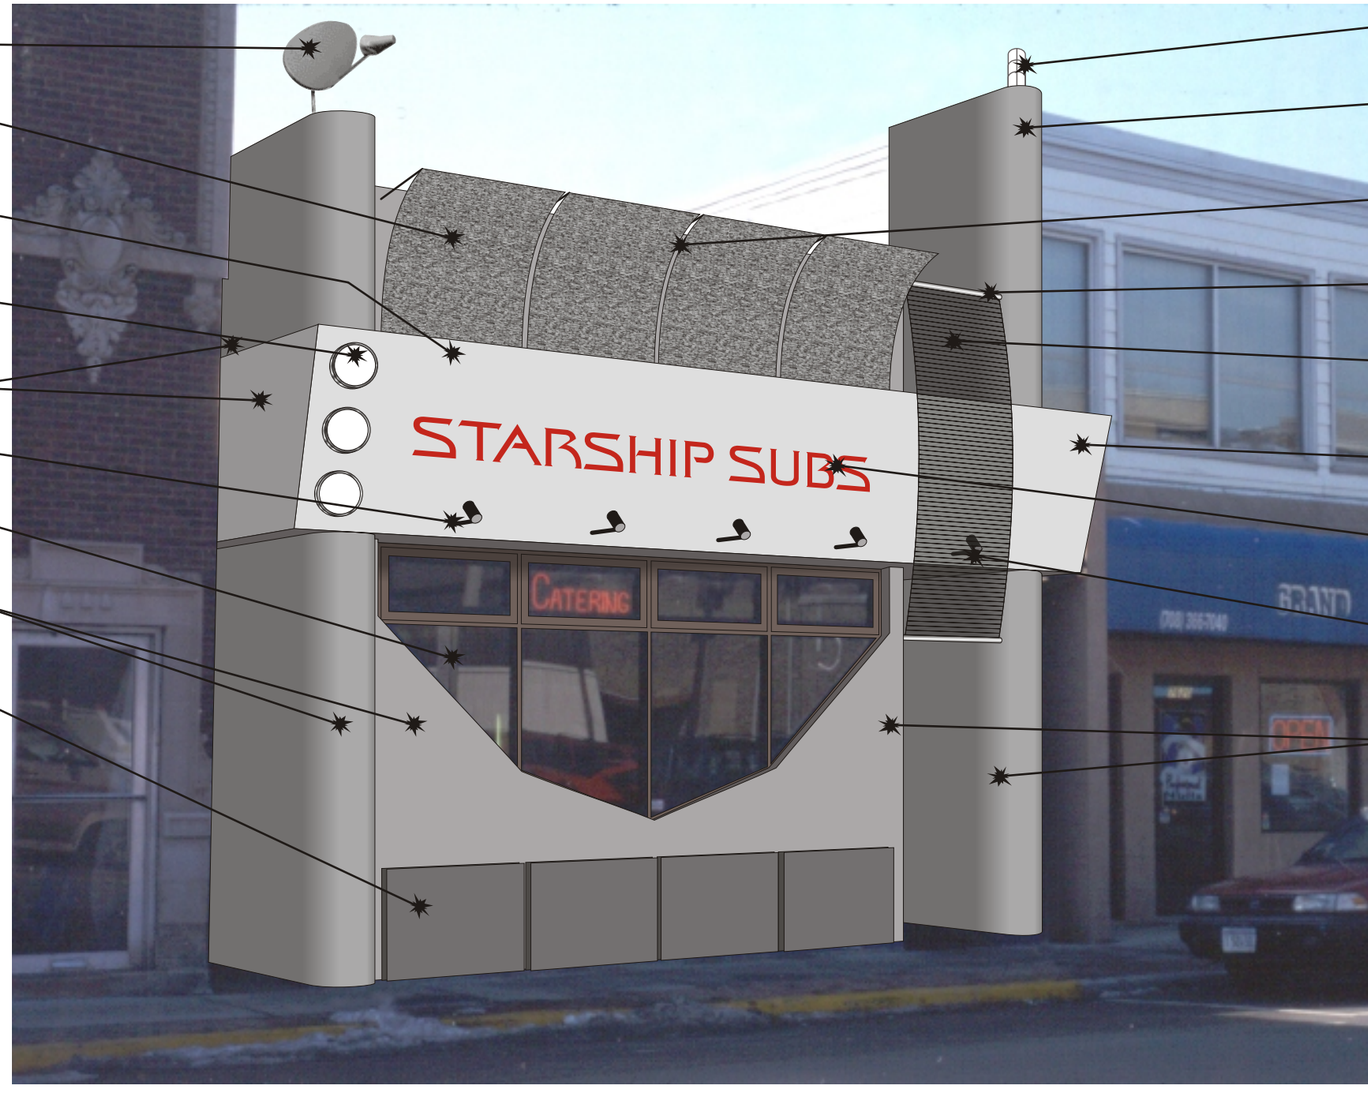

Fake satellite dish

Diamond-texture, stainless-steel panels

Light trough within Dryvit panel

Circular lights w/ low-watt bulbs

New Dry-vit

Halogen spotlights

Existing windows

Existing Dry-vit painted grey

New layer of Dry-vit over existing.

Industrial light fixture

New Dry-vit-on-studs pylon built on existing exterior wall

Existing gable roof butts up against new parapet

Stainless-steel or aluminum pipe

Stainless-steel screen

New Dry-vit panel angled outward

New sign in Final Frontier (Star Trek) font

Halogen spot trained on the rear of screen for visual effect

Existing Dry-vit painted grey

PROPOSED DESIGN

NOTE: The Illinois MAIN STREET Program, through the Illinois Historic Preservation Agency, has provided this free design assistance to qualified property/business owners in the officially designated MAIN STREET project areas. The rendering on this sheet is a conceptual view of the facade renovation based on information supplied to the staff architects. Should obscured architectural details or problems be revealed during the work, the local project manager and/or the staff architects should be consulted.

ILLINOIS MAIN STREET
ILLINOIS HISTORIC PRESERVATION AGENCY
500 East Madison Street Springfield, Illinois 62701 217.782.4836
DEPARTMENT OF COMMERCE AND COMMUNITY AFFAIRS

STARSHIP SUBS

7618 Madison Street, Forest Park

PERSPECTIVE

Not to Scale

Drawn By	Project Number
AMR	2001020
Date	Sheet / Of
10/01	3 / 3